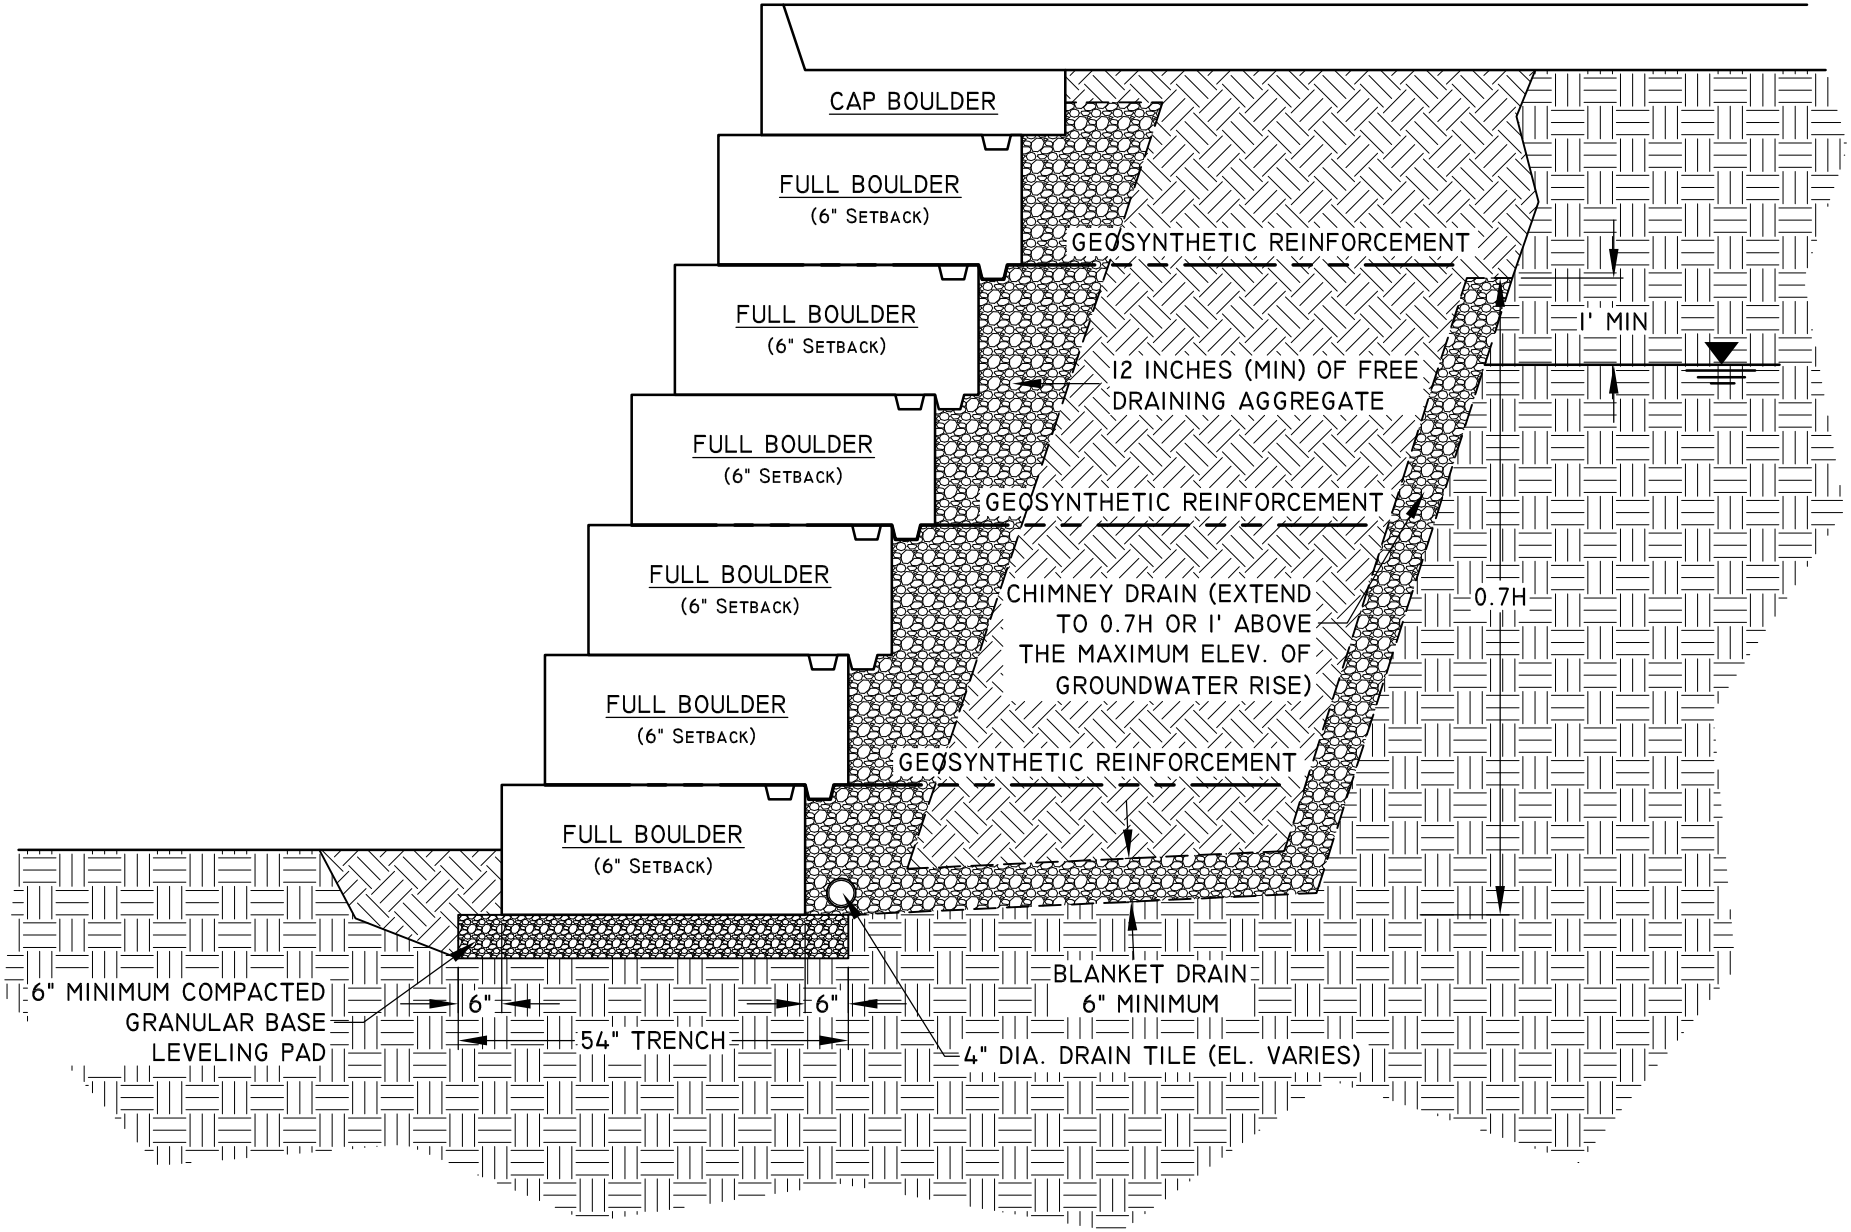

X
WX

LONDONBOULDER - 6-INCH SETBACK
GROUNDWATER DRAINING INTO EXCAVATION CUT
(NOT TO SCALE)